PLATE 2

# CITY OF GRANTS PASS

## Proposed Water System Map

February 2016

MSA Murray, Smith & Associates, Inc. Engineers/Planners
121 S.W. Salmon, Suite 900 Portland, Oregon 97204
PHONE 503-225-9010 FAX 503-225-9022

DRAFT
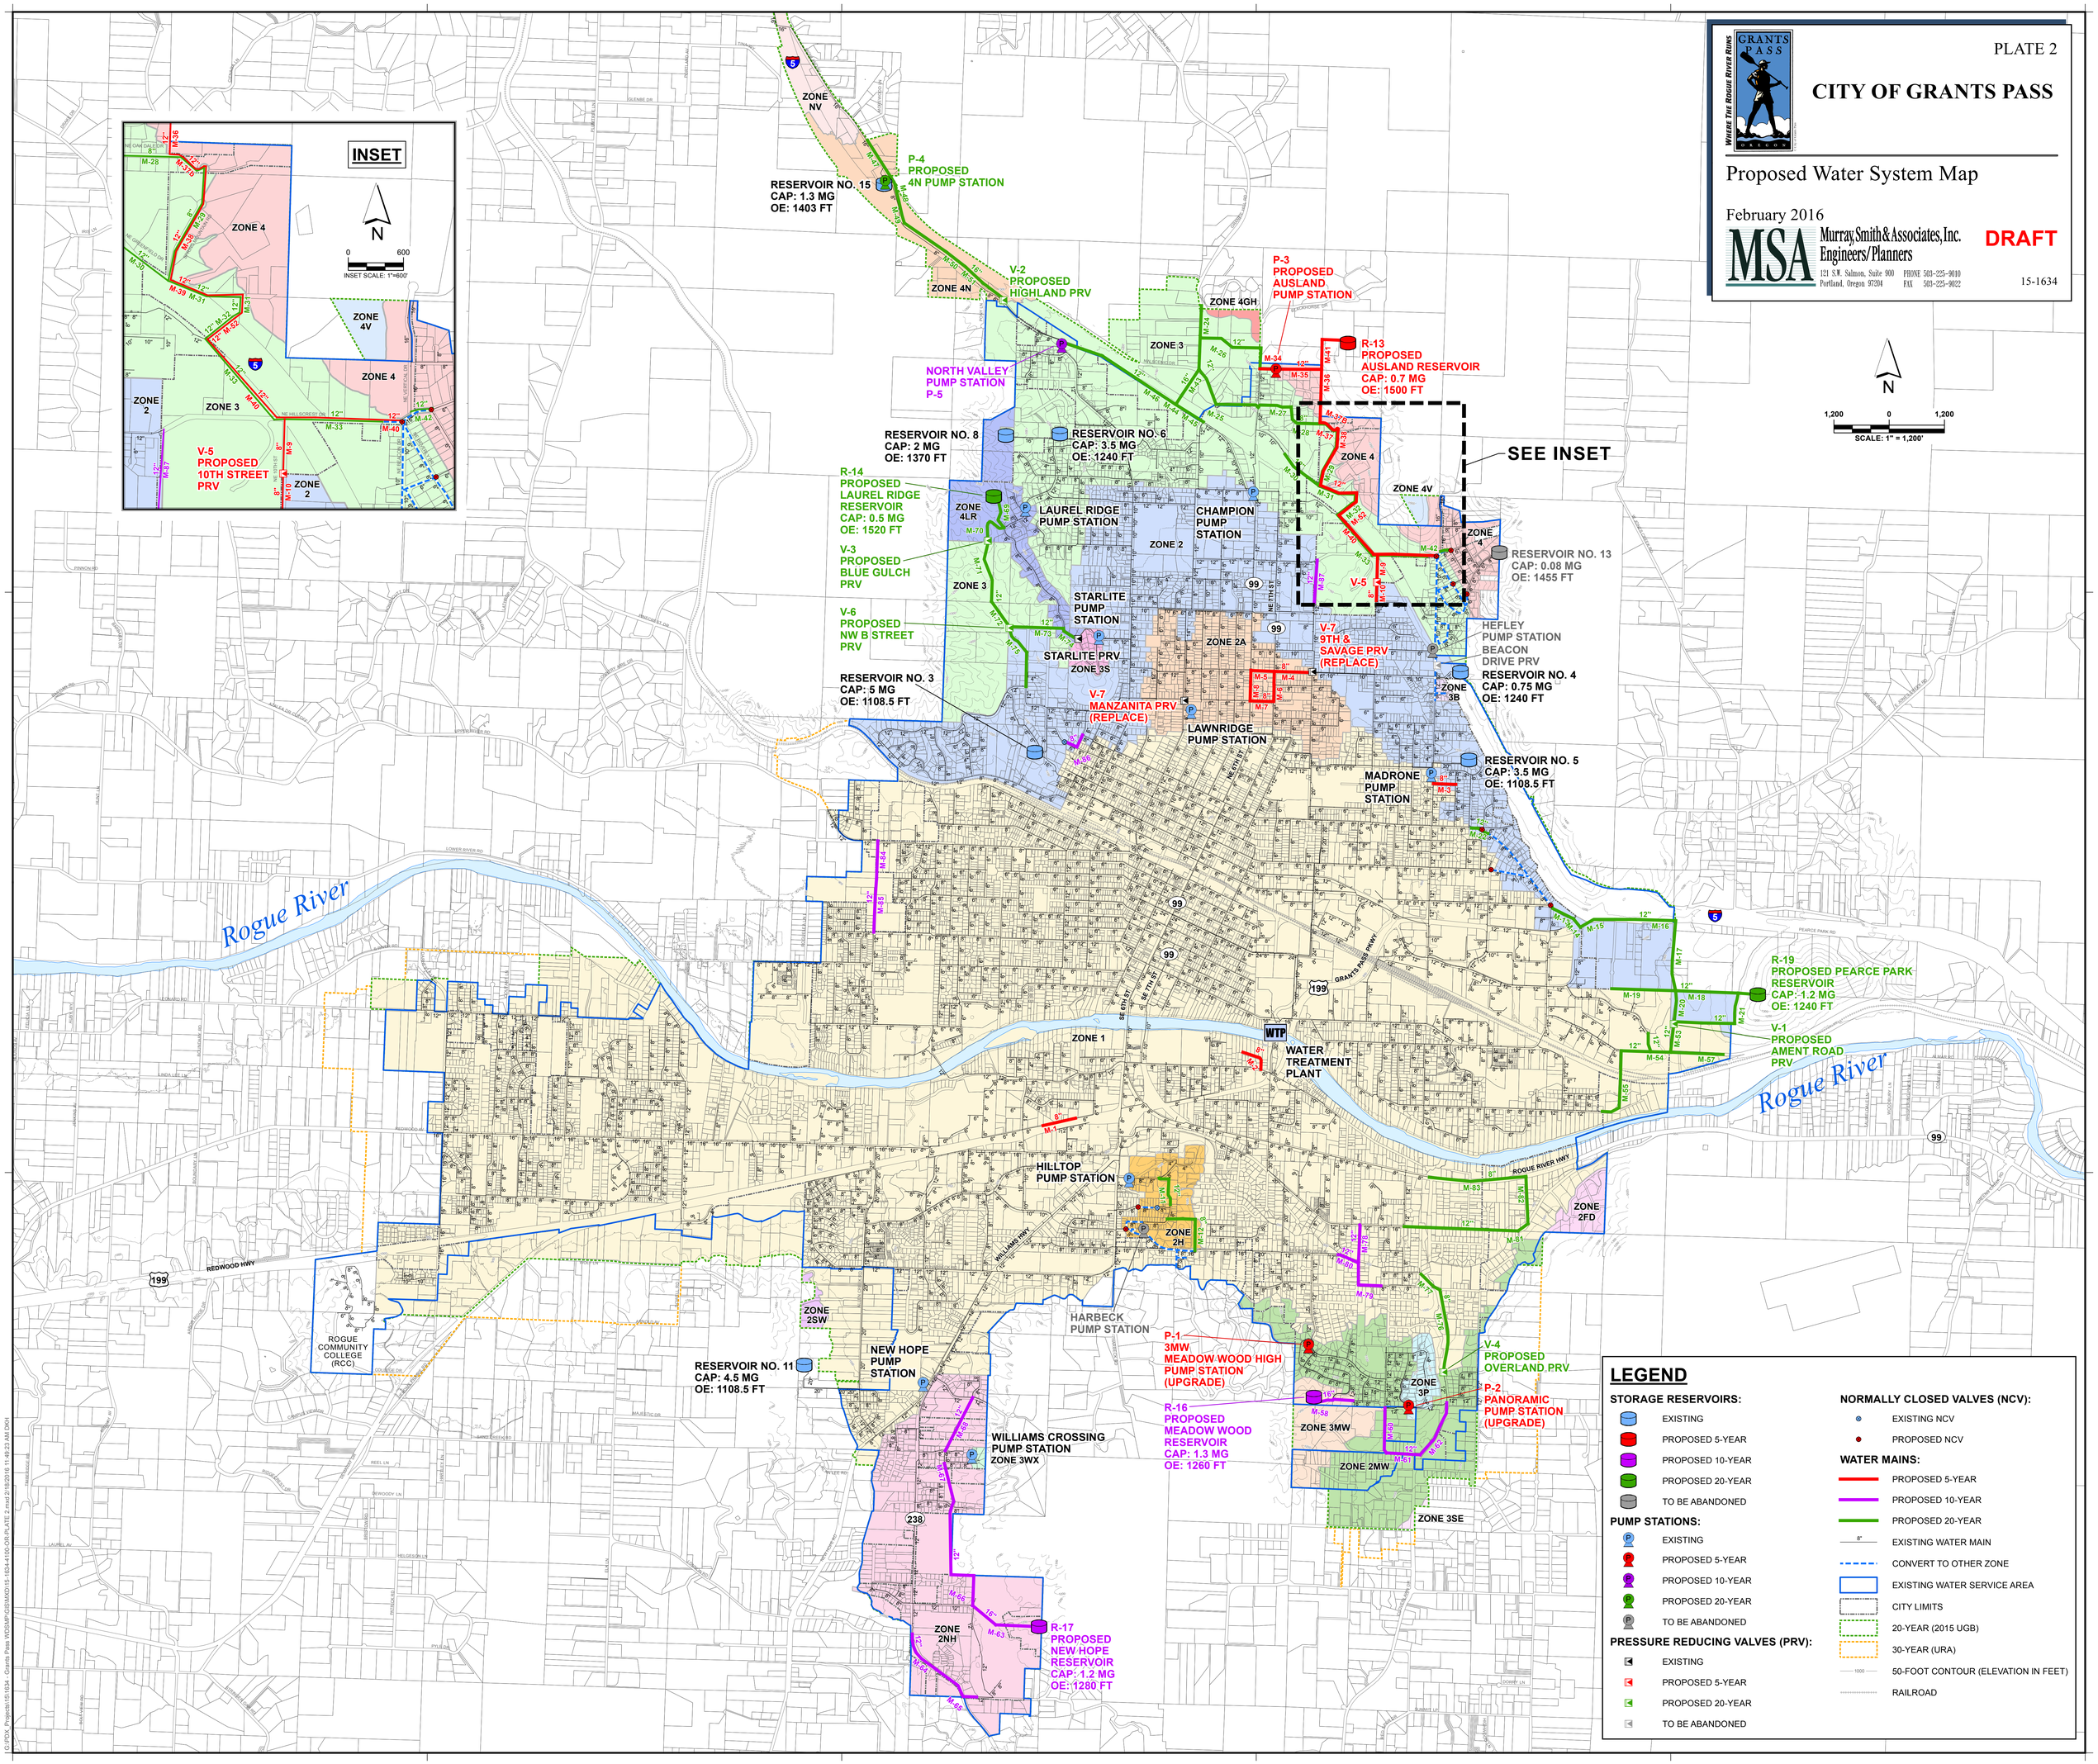
15-1634