"F" Street

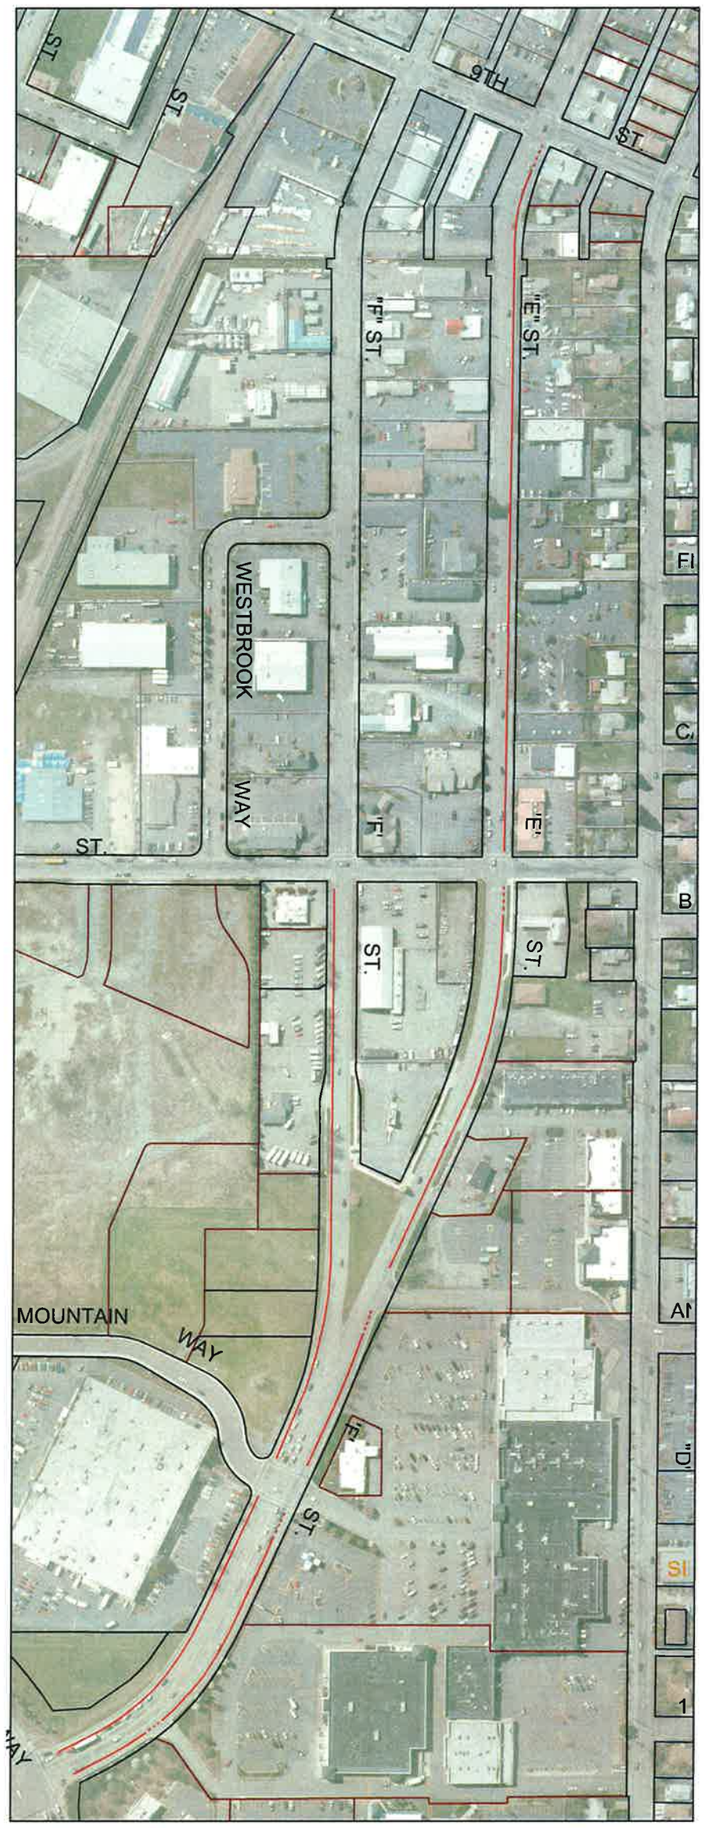

"E" Street

Legend

Red = 8" stripe - 11,200 l.f.

City of Grants Pass

DATE 2-23-15
DWN FMS
DES
REV

City of Grants Pass

Bike Lane Striping FY15 – TR6161
"E" And "F" Streets

Scale: 1" = 300'

N

"A" Street

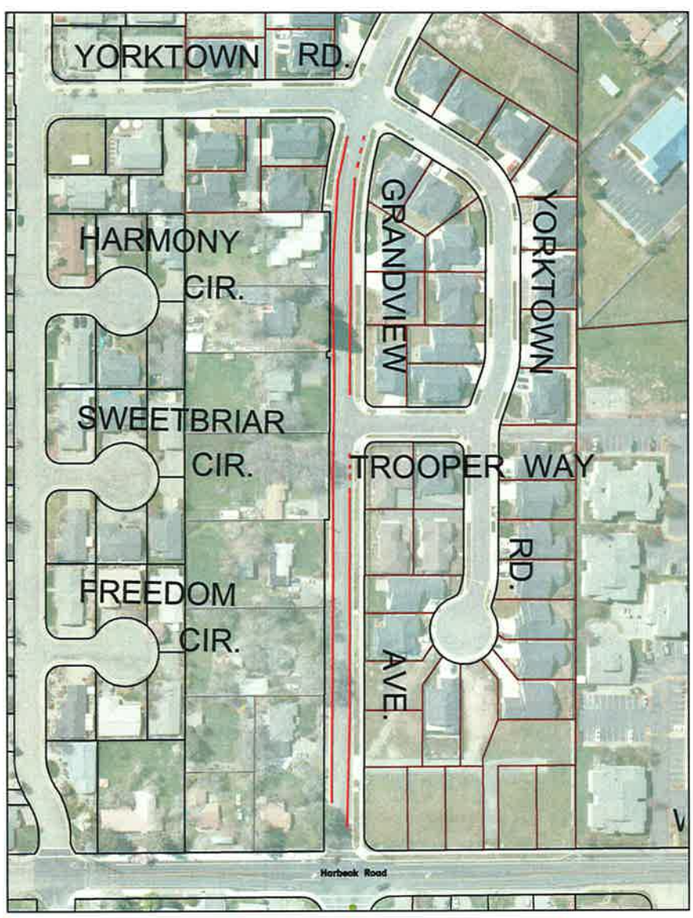

Grandview Avenue

Schutzwohl Lane

Legend

Red = 8" stripe -5400 l.f.

City of Grants Pass

DATE 2-23-15
DWN FMS
DES
REV

City of Grants Pass

Bike Lane Striping FY15 – TR6161
Schutzwohl Lane, Grandview Avenue and "A" Street

Scale: 1" = 200'

N

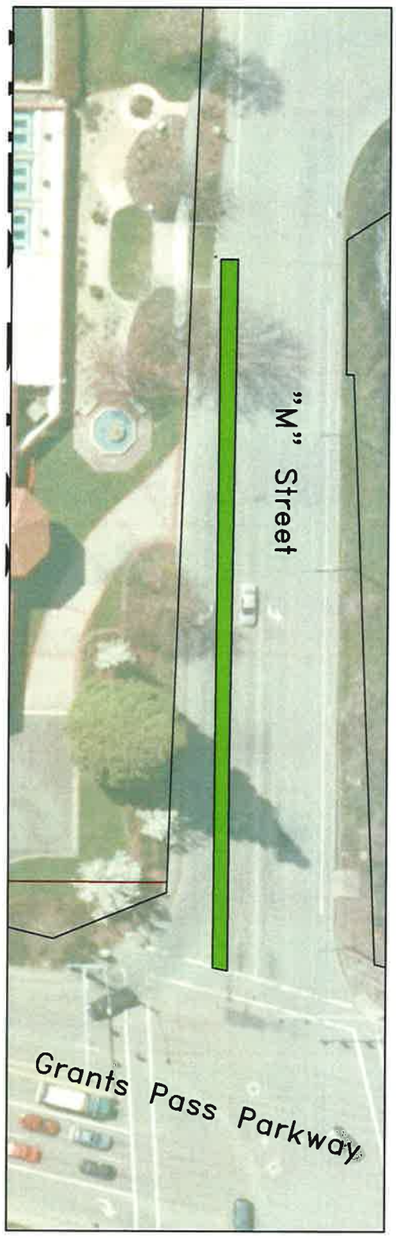

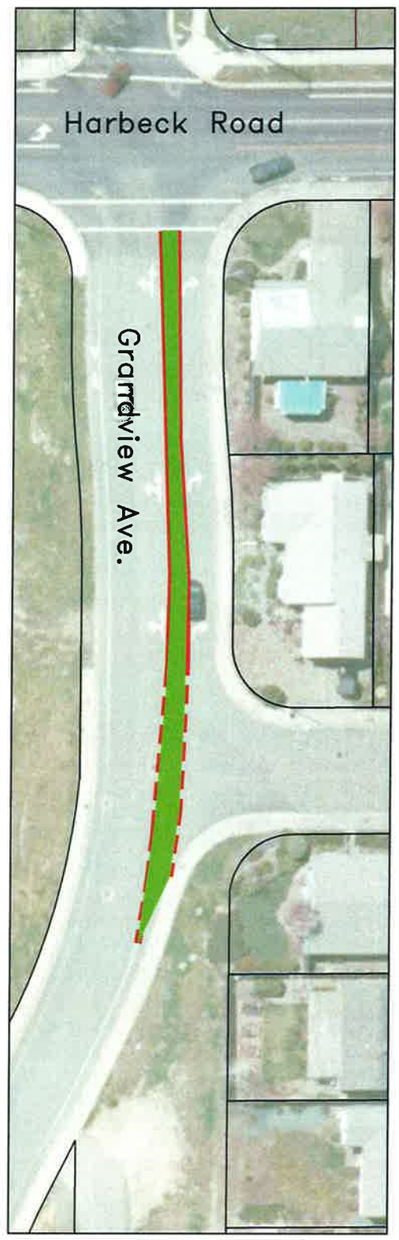

Legend

Green = Ennis/Flint green bike lane treatment or engineer approved equal.
6000 sq. ft.

City of Grants Pass

DATE 2-26-15
DWN FMS
DES
REV

City of Grants Pass

Bike Lane Striping FY15 – TR6161
Green Bike Lane Treatment

Scale: 1" = 60'

N