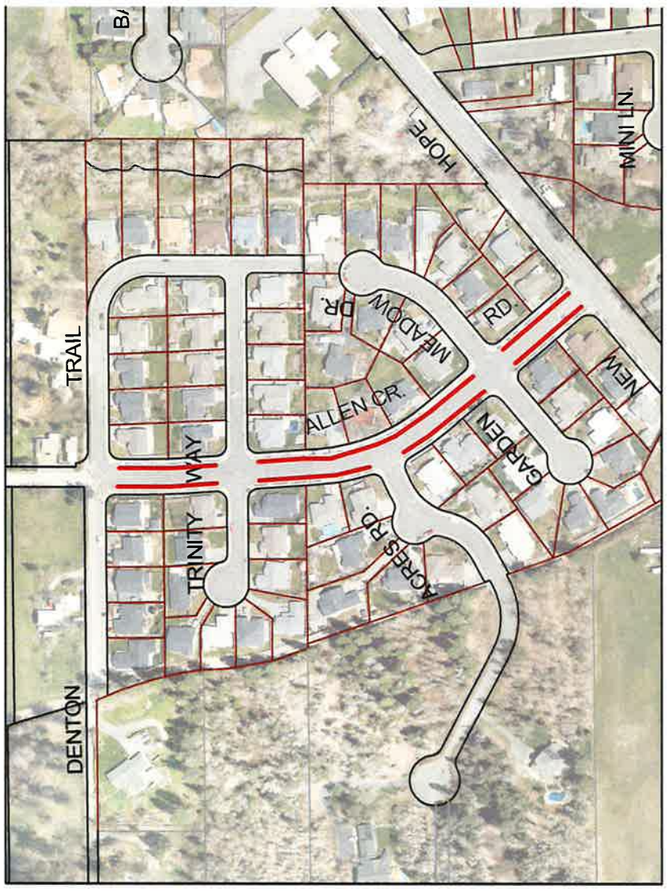

Allen Creek Road
Denton Trail to New Hope Road

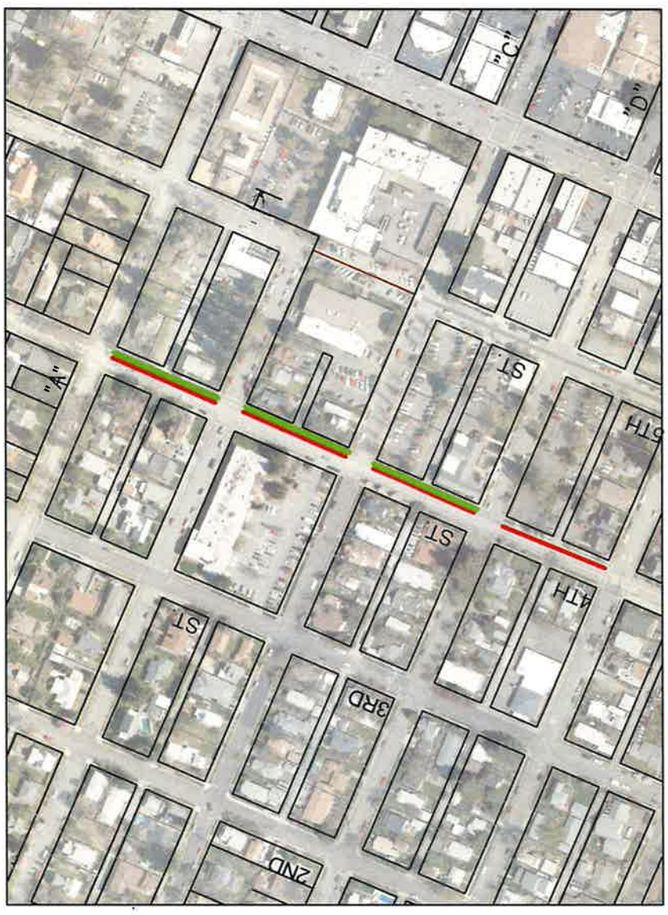

4th Street - "A" Street to "E" Street

Legend

Red = 8" white stripe = 9377 l.f.
Green = 4" white stripe - 663 l.f.
Black = 4" yellow centerline
10/30 "skip' stripe- 3777 l.f.

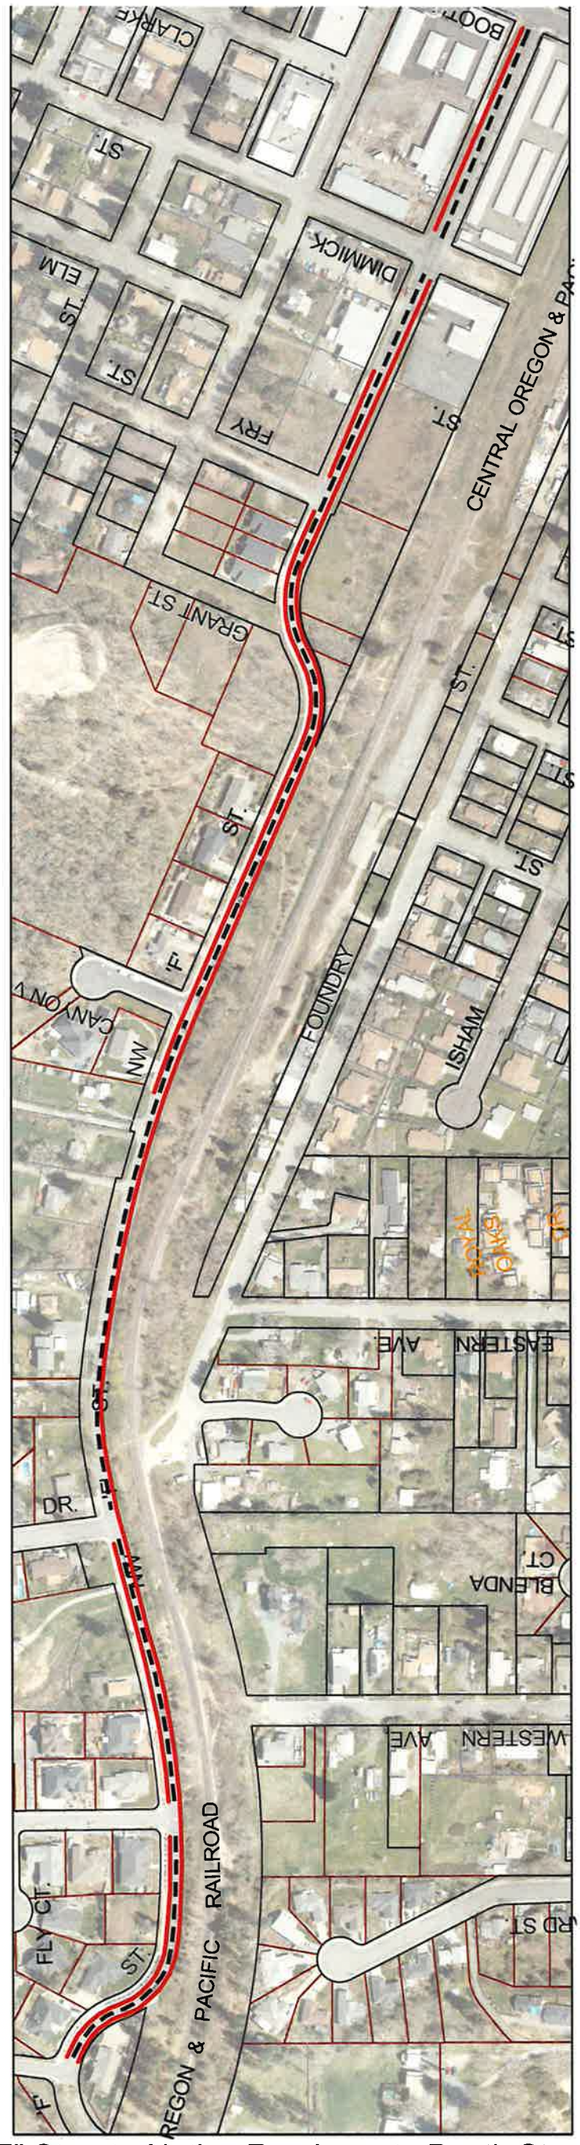

"F" Street - Native Run Loop to Booth Street

City of Grants Pass

DATE 6-17-16
DWN FMS
DES
REV

City of Grants Pass

Bike Lane Striping FY'17 – TR6161
4th Street, "F" Street,
Allen Creek Road

N

Scale: 1" = 300'

"D" Street

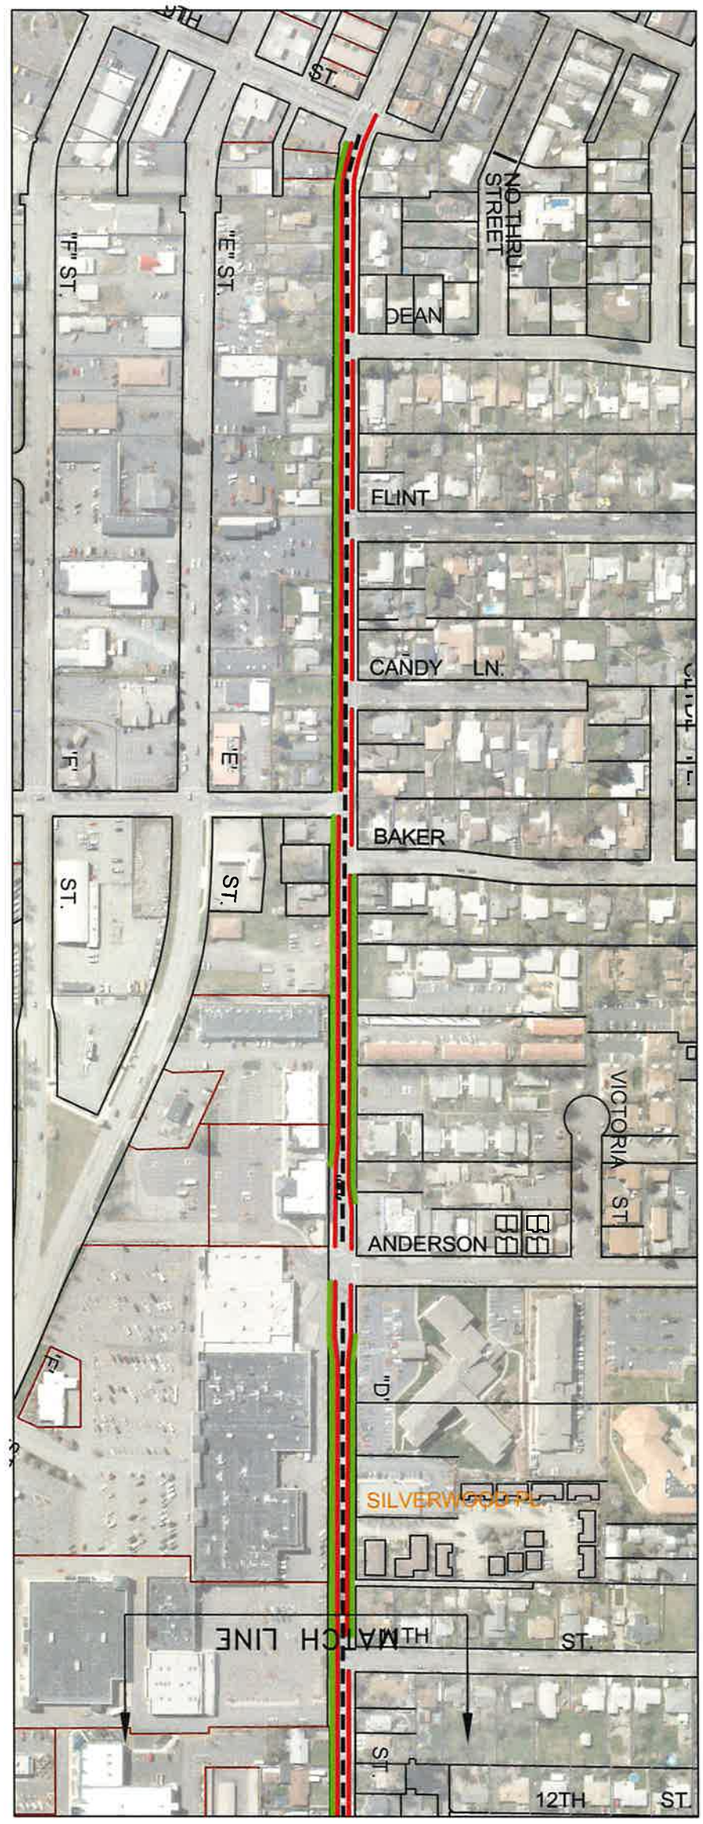

"D" Street

Notes

Eliminate dashed lines on bike lanes at intersections.

Contractor to provide flagger(s) at all intersections and driveways to direct traffic during application.

Contractor to meet with representative from the City of Grants Pass prior to application.

City crews to remove all reflectors prior to application.

Legend

Red = 8" stripe - 10,450 L.F.
Green = 4" stripe - 6,100 L.F.
Black = centerline stripe 10/30 skip - 1,530 L.F.

City of Grants Pass

DATE 6-17-16
DWN FMS
DES
REV

City of Grants Pass

Bike Lane Striping FY '17- TR6161
"D" Street

Scale: 1" = 300'

N

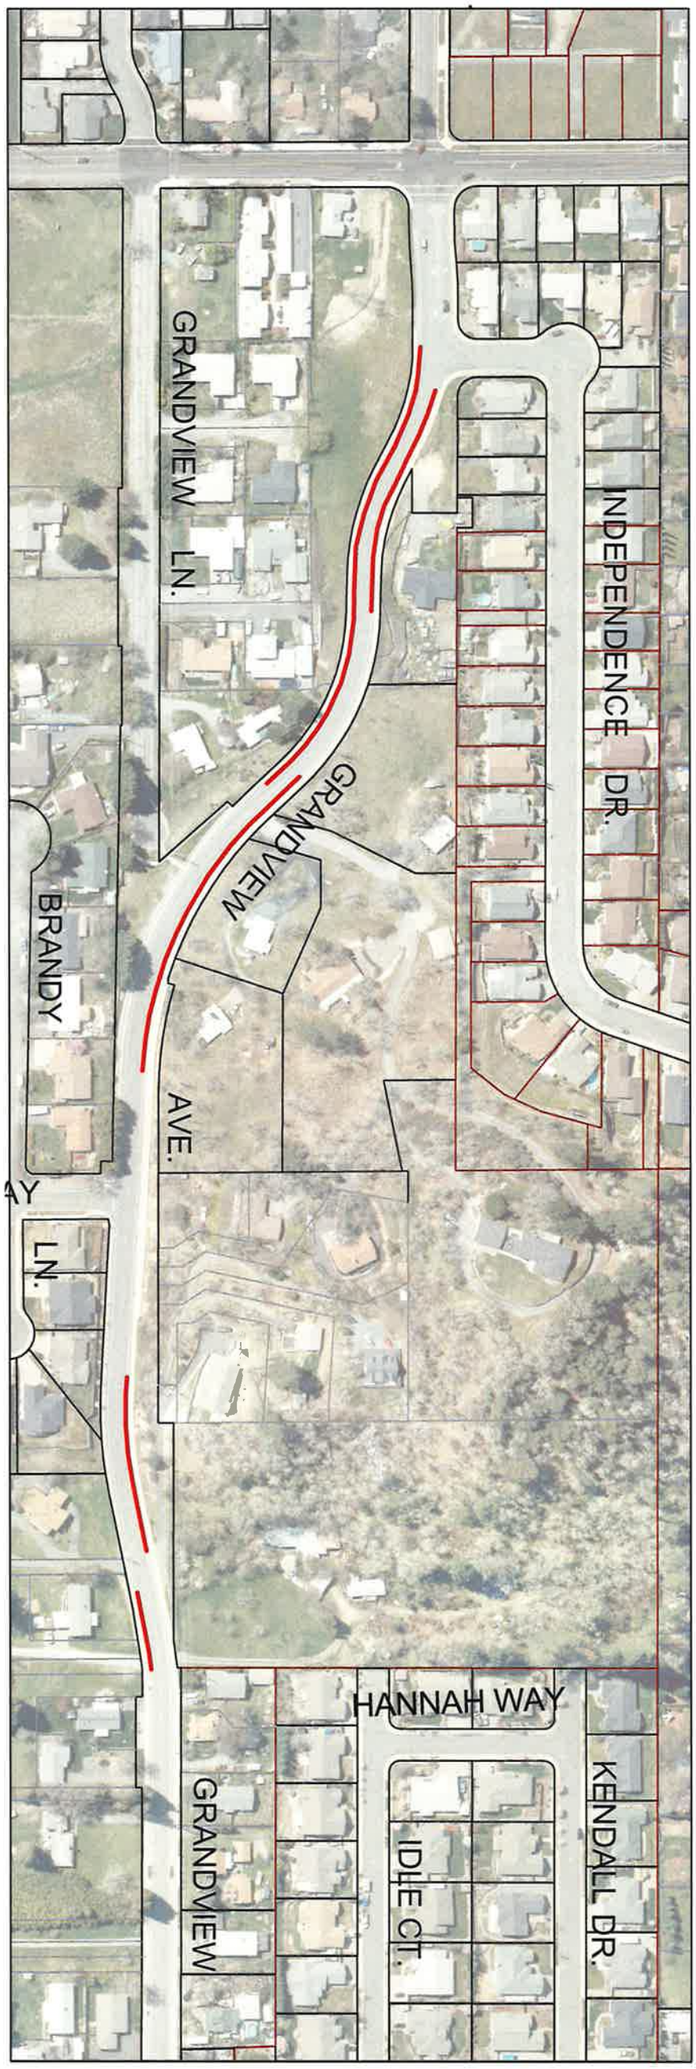

Grandview Avenue

Notes

Eliminate dashed lines on bike lanes at intersections.

Contractor to provide flagger(s) at all intersections and driveways to direct traffic during application.

Contractor to meet with representative from the City of Grants Pass prior to application.

City crews to remove all reflectors prior to application.

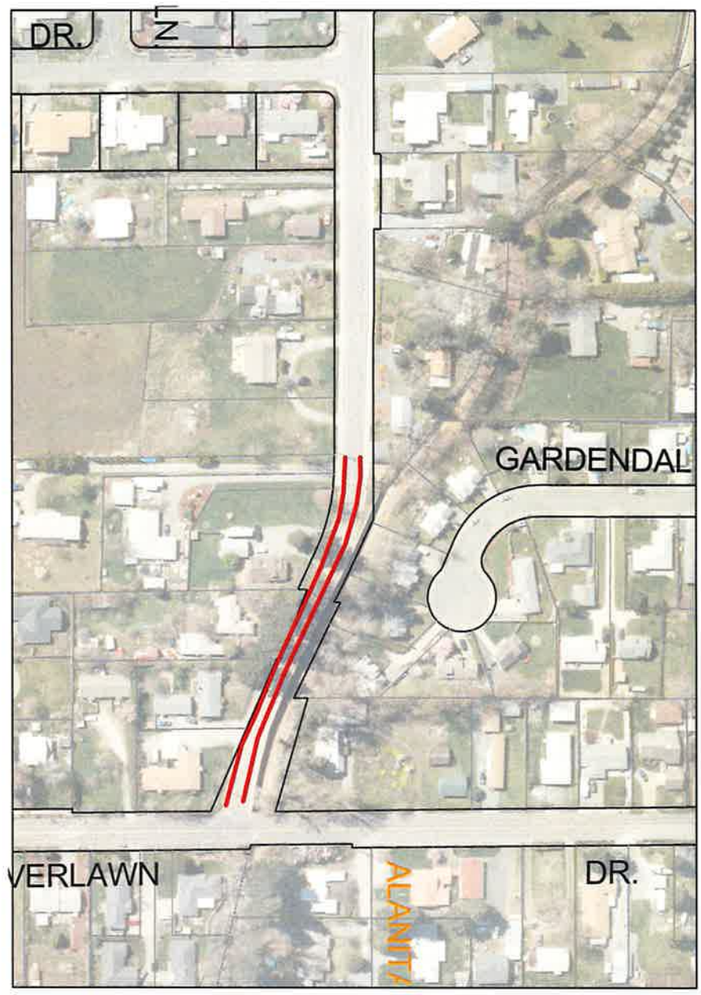

Grandview Avenue

Legend

Red = 8" white stripe - 2640 L.F.

City of Grants Pass

DATE 6-17-16
DWN FMS
DES
REV

City of Grants Pass

Bike Lane Striping FY17 – TR6161
Grandview Avenue

Scale: 1" = 200'

N

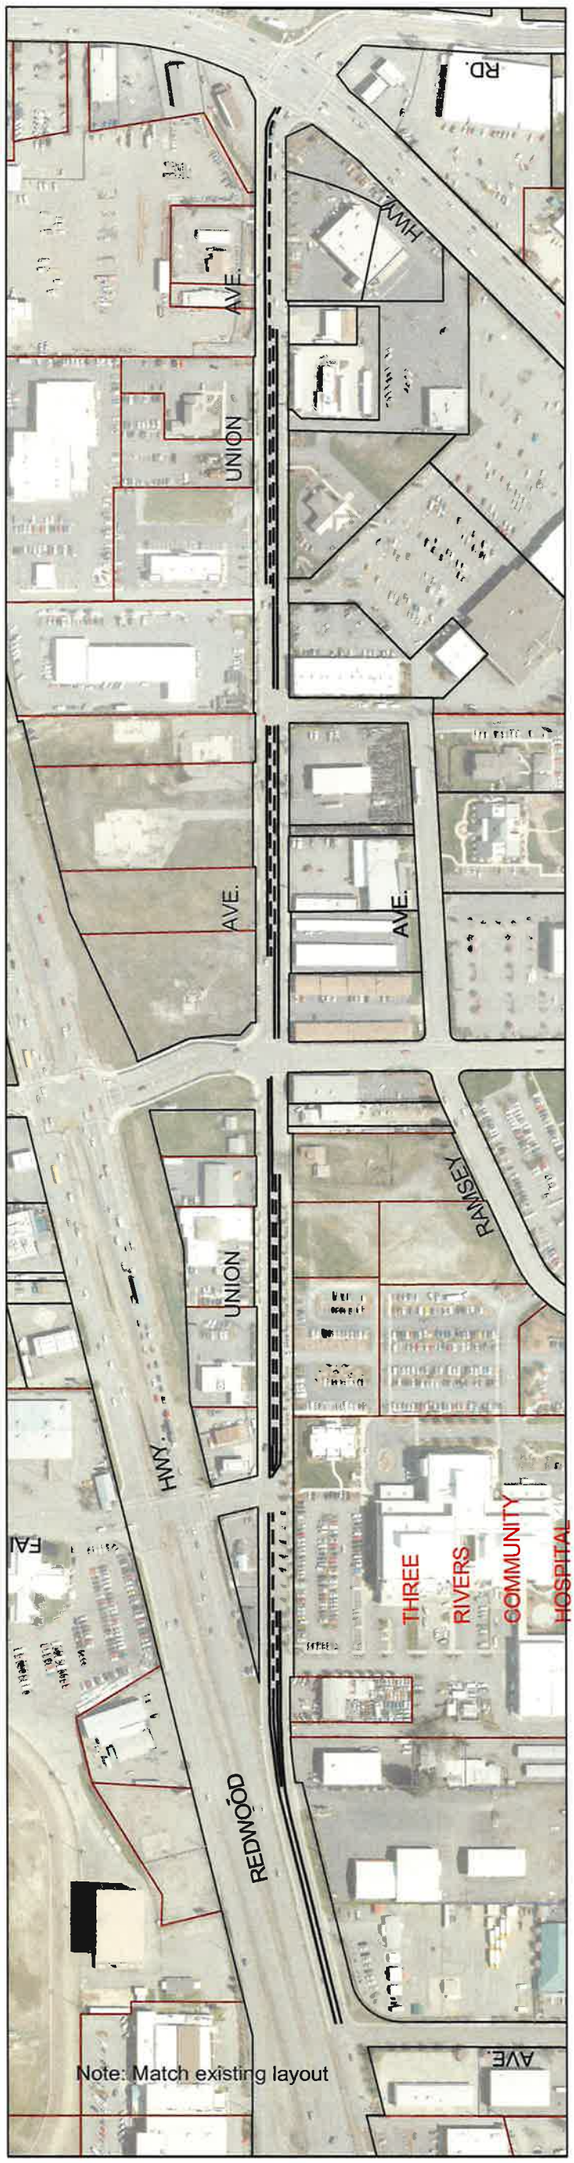

Union Avenue

Notes

Eliminate dashed lines on bike lanes at intersections.

Contractor to provide flagger(s) at all intersections and driveways to direct traffic during application.

Contractor to meet with representative from the City of Grants Pass prior to application.

City crews to remove all reflectors prior to application.

Legend

Black/solid = 4" yellow stripe - 6670 L.F.
Black/Dashed = 4" yellow centerine 10/30
"skip" stripe - 3890 L.F.

City of Grants Pass

DATE 6-17-16
DWN FMS
DES
REV

City of Grants Pass

Bike Lane Striping FY'17 – TR6161
Union Avenue

N

Scale: 1" = 300'